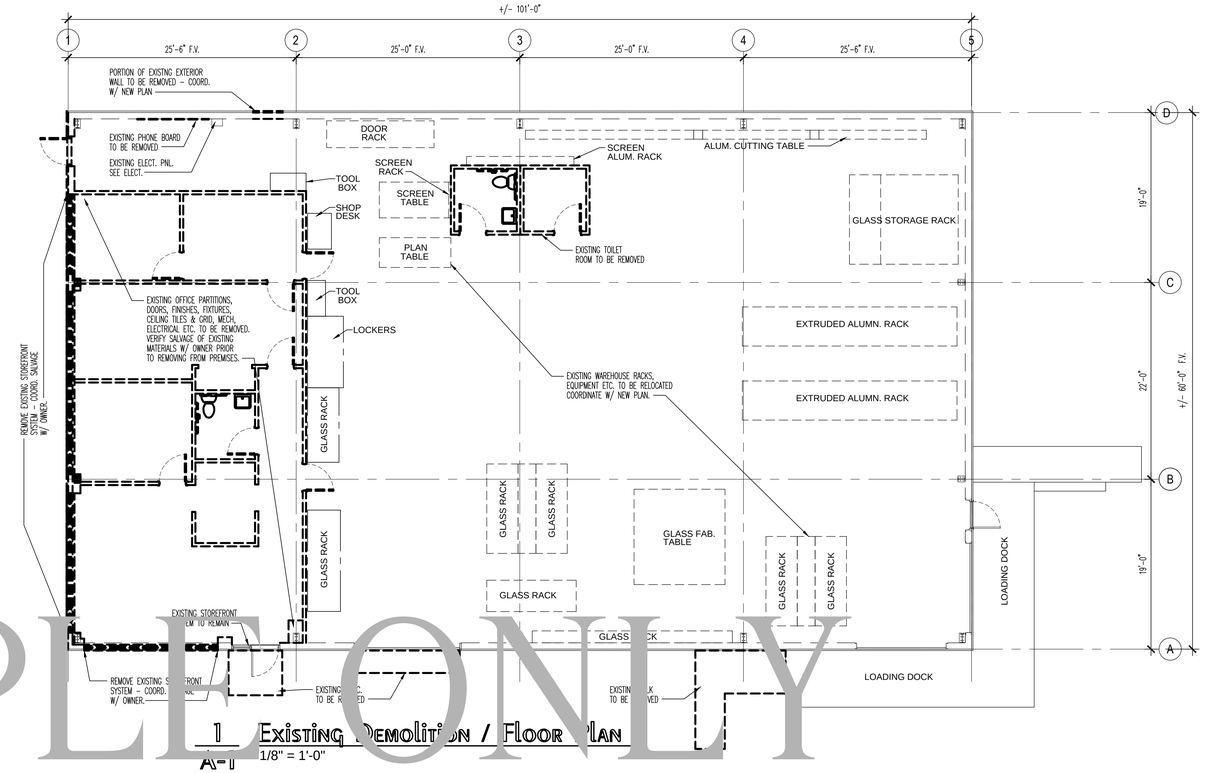

1 / A-1 Existing Demolition / Floor Plan

1/8" = 1'-0"

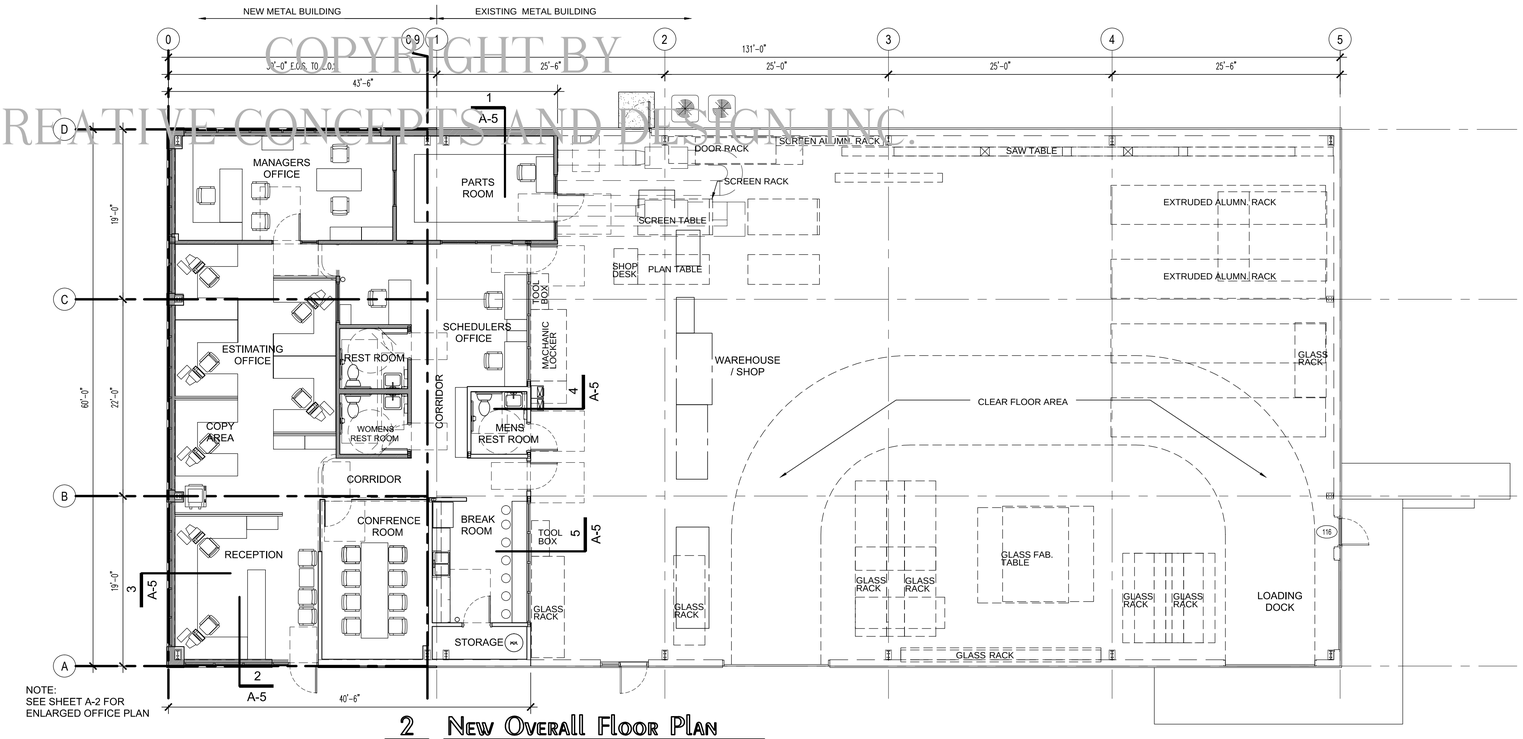

NOTE:
SEE SHEET A-2 FOR ENLARGED OFFICE PLAN

2 / A-1 New Overall Floor Plan

1/8" = 1'-0"

SAMPLE ONLY
COPYRIGHT BY
CREATIVE CONCEPTS AND DESIGN, INC.

REVISIONS

DATE | JOB NUMBER

FLOOR PLANS

SHEET TITLE

A-1

SHEET OF