SAMPLE ONLY

COPYRIGHT BY
CREATIVE CONCEPTS AND DESIGN, INC.

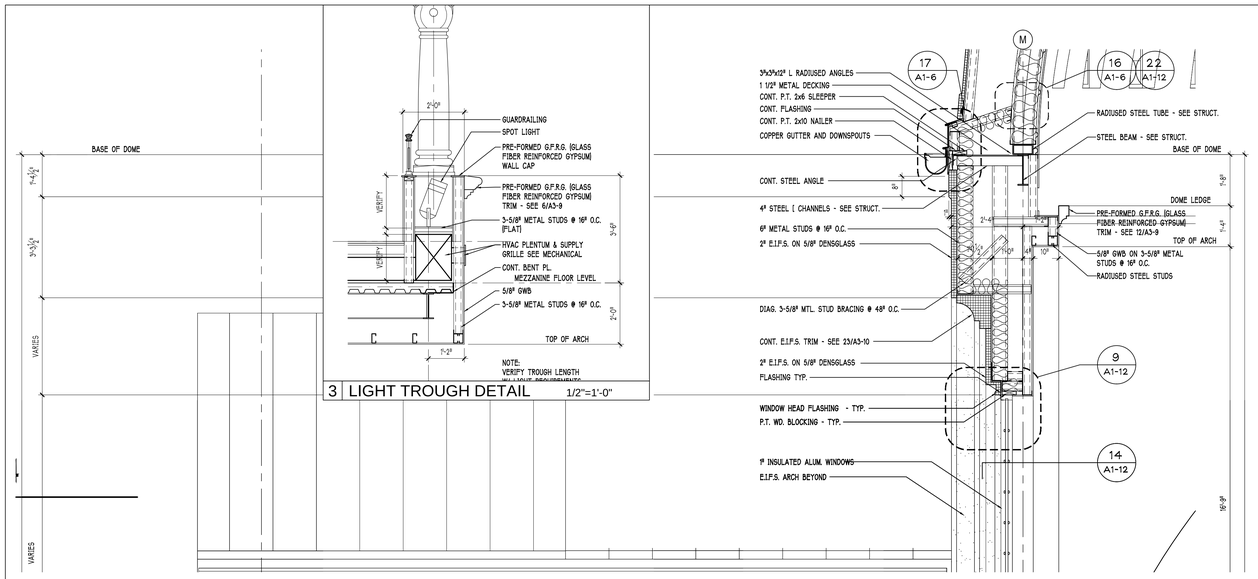

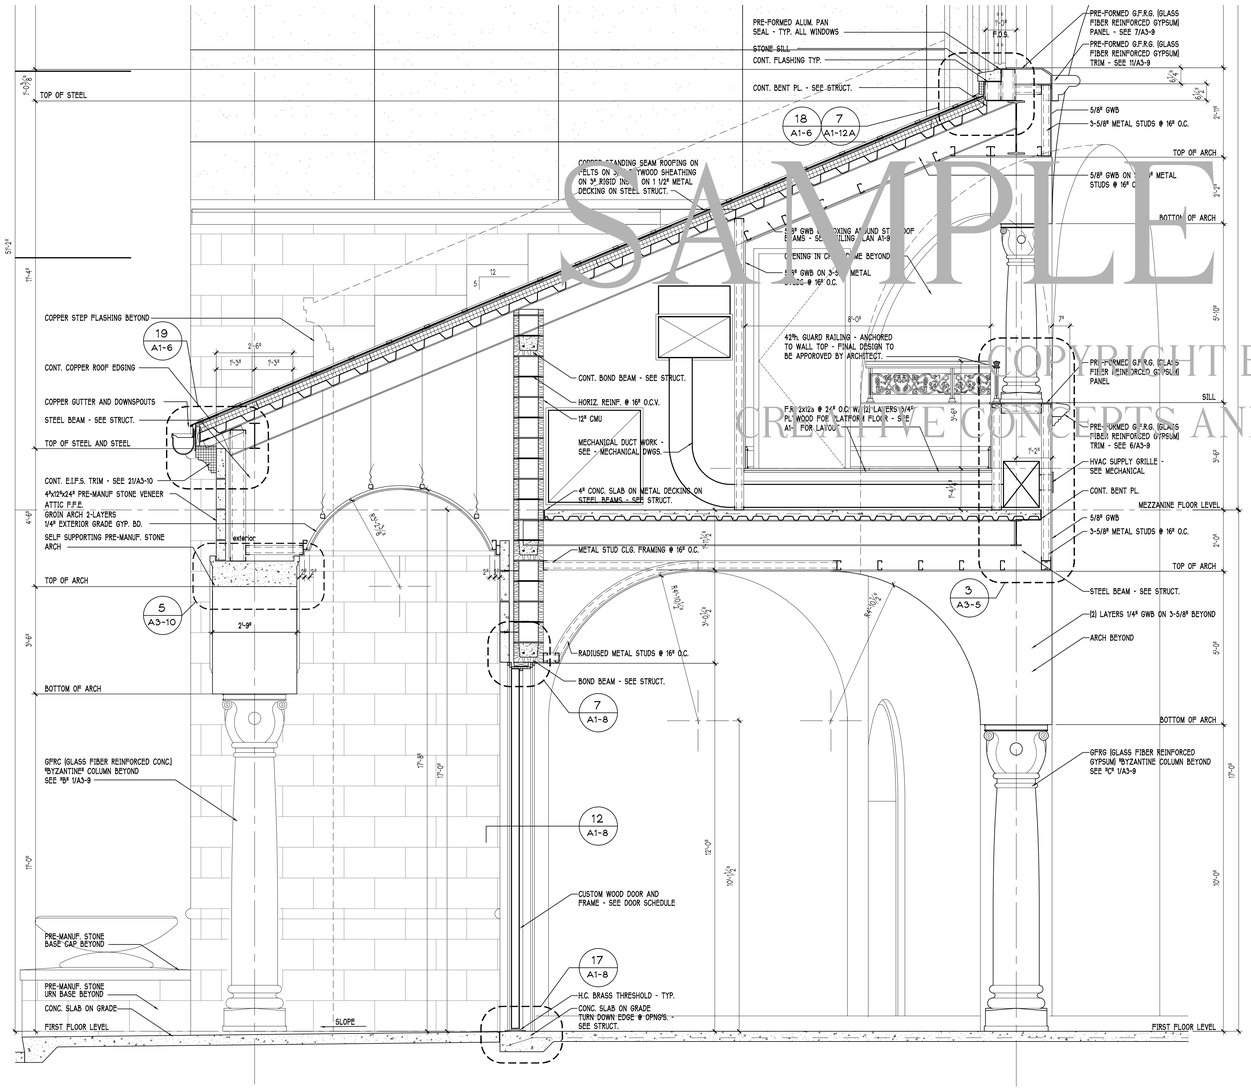

1 WALL SECTION 1/2"=1'-0"

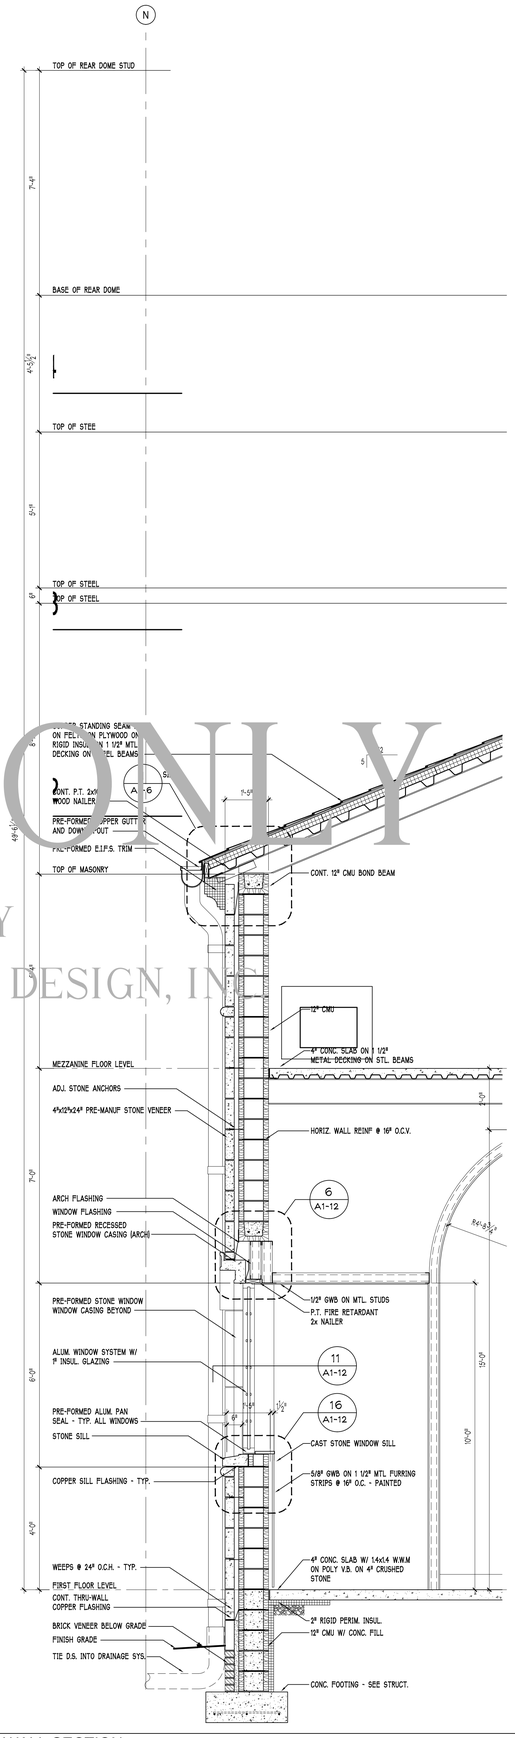

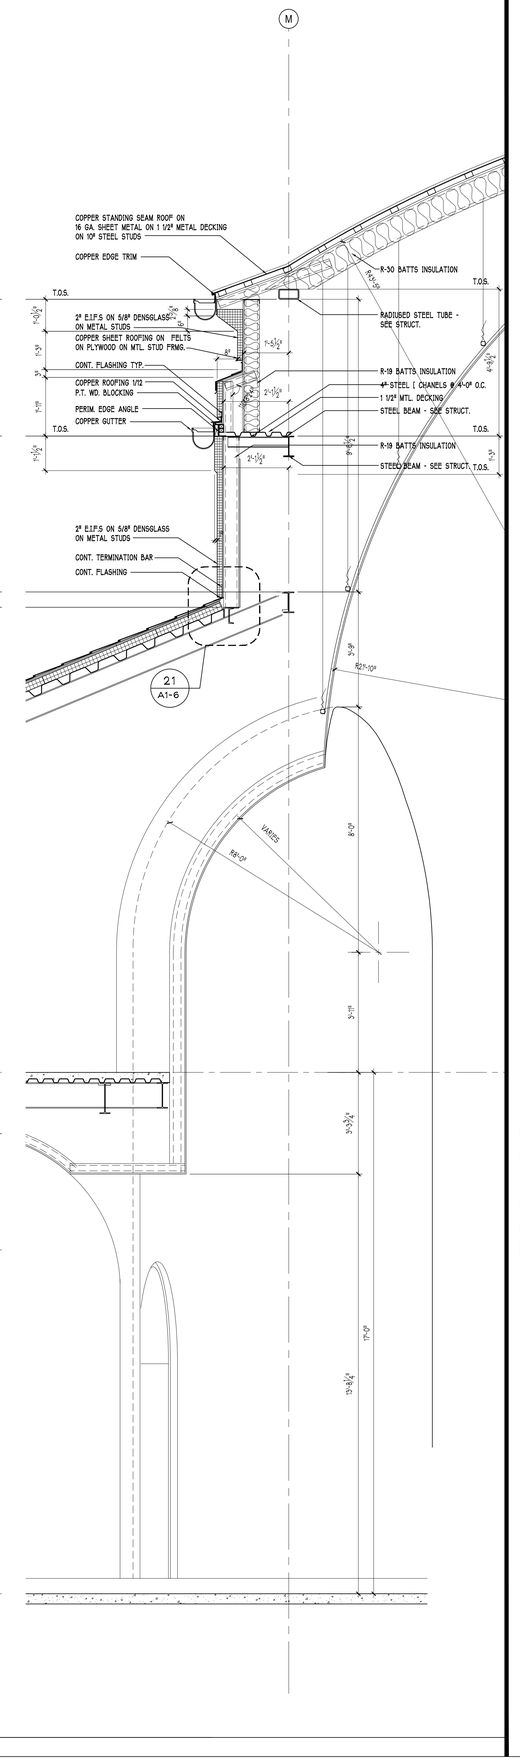

2 WALL SECTION 1/2"=1'-0"

Drawing Status

Owner

Seal

WALL SECTIONS

Sheet Title

Greek Church

GREEK ORTHODOX PARISH

Project

Drawn By

Issue Date:

Drawing File Name

Revisions

No Date
No Date
No Date
No Date
No Date

Project Number

09-05

Building

Sheet A3-5 Of 38