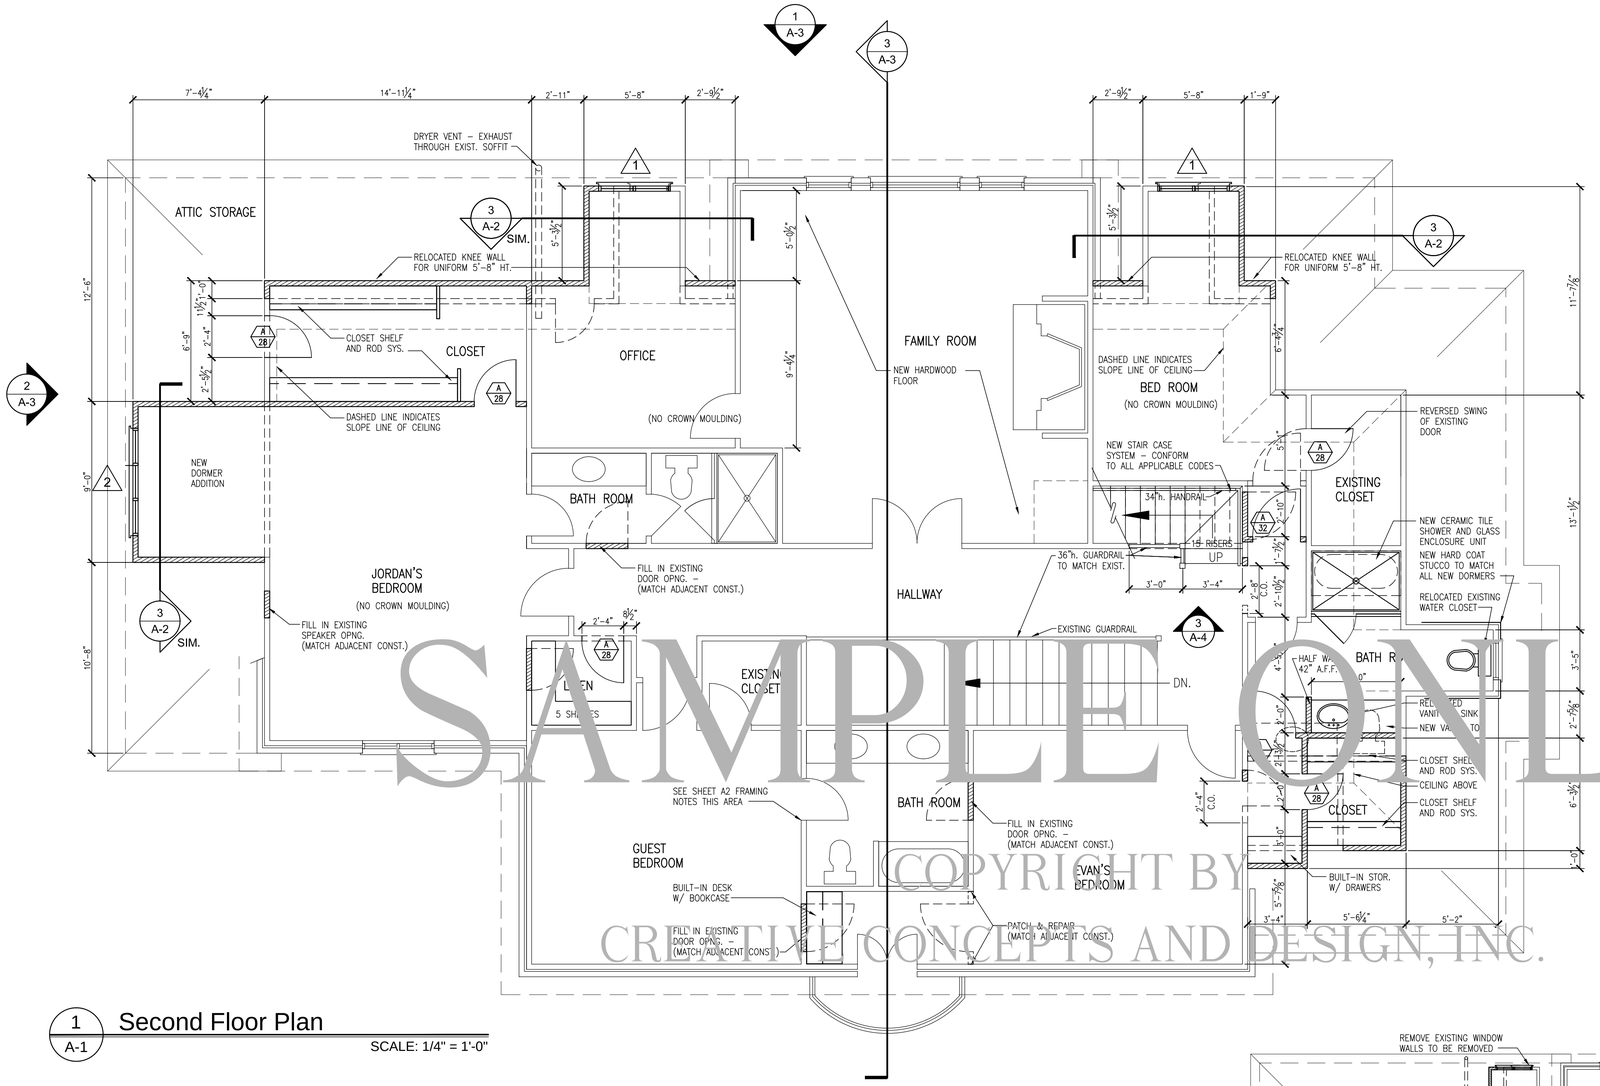

1 Second Floor Plan
A-1
SCALE: 1/4" = 1'-0"

WALL LEGEND

NEW WALLS TO BE ADDED

EXISTING WALLS TO REMAIN

WALLS TO BE REMOVED

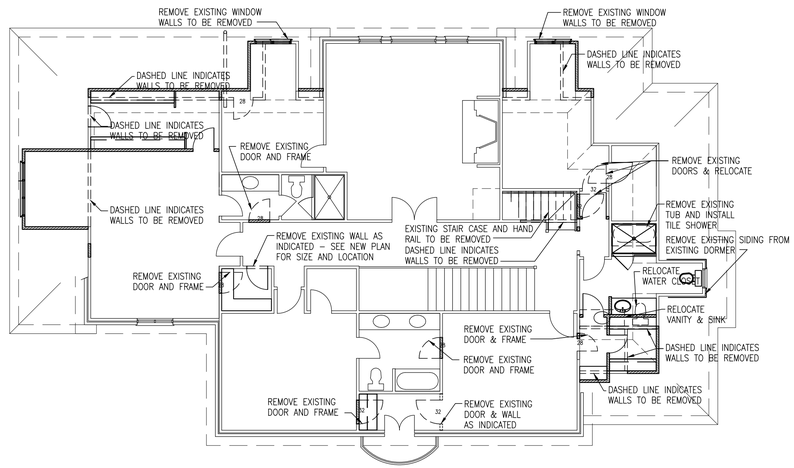

2 Second Floor Demolition Plan
A-1
SCALE: 1/8" = 1'-0"

SAMPLE ONLY
COPYRIGHT BY
CREATIVE CONCEPTS AND DESIGN, INC.

PRIVATE RESIDENCE RENOVATION

Second Floor Plans

REVISIONS:

PROJECT #:
DATE:
DRAWN BY:
FILENAME:

SHEET #

A-1

OF