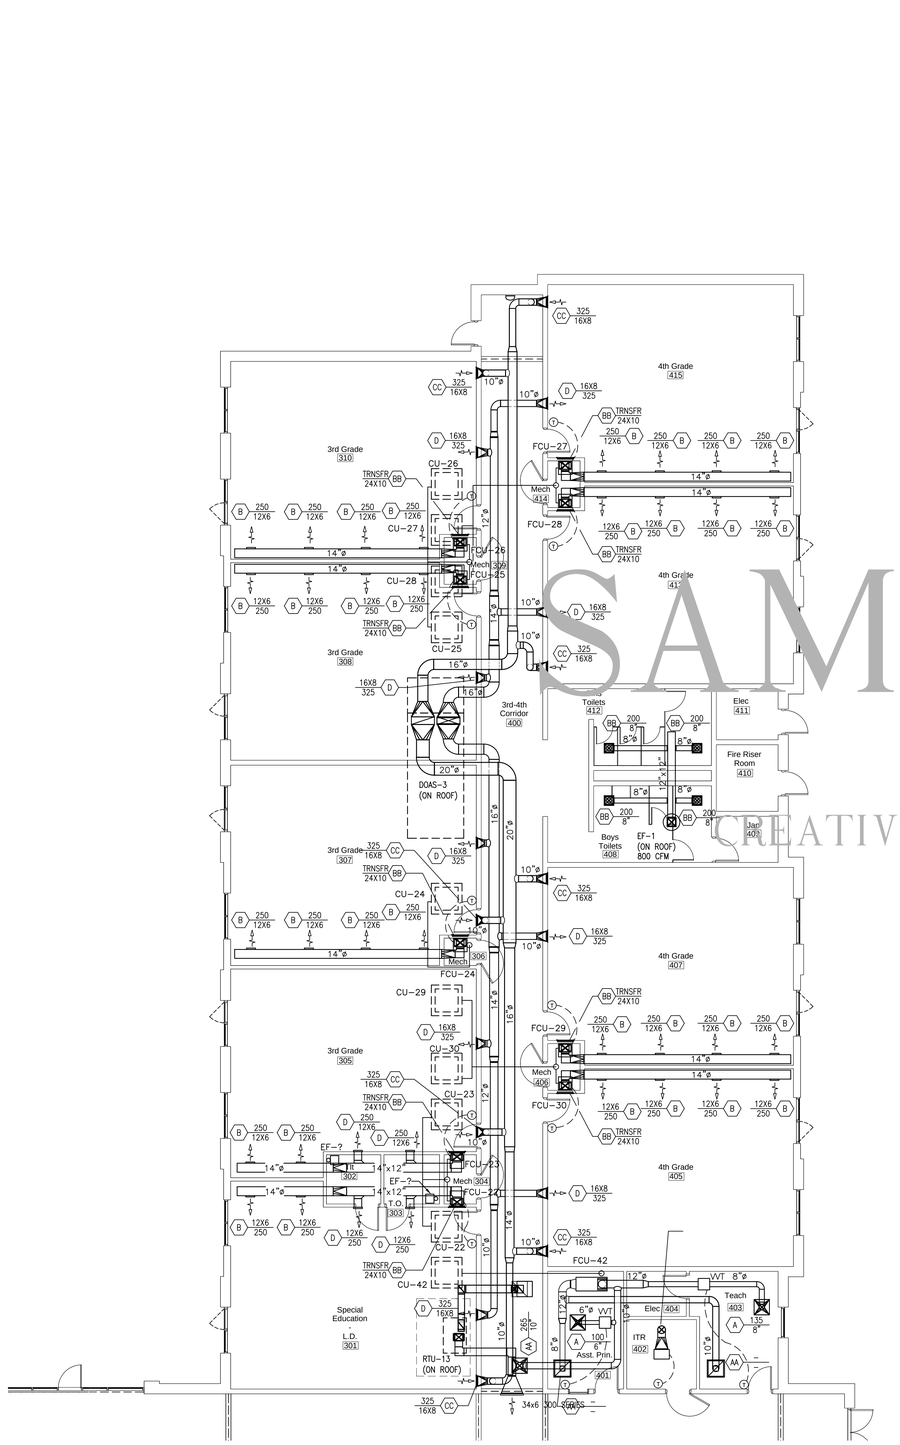

1 Enlarged Floor Plan Section D
1/8" = 1'-0"

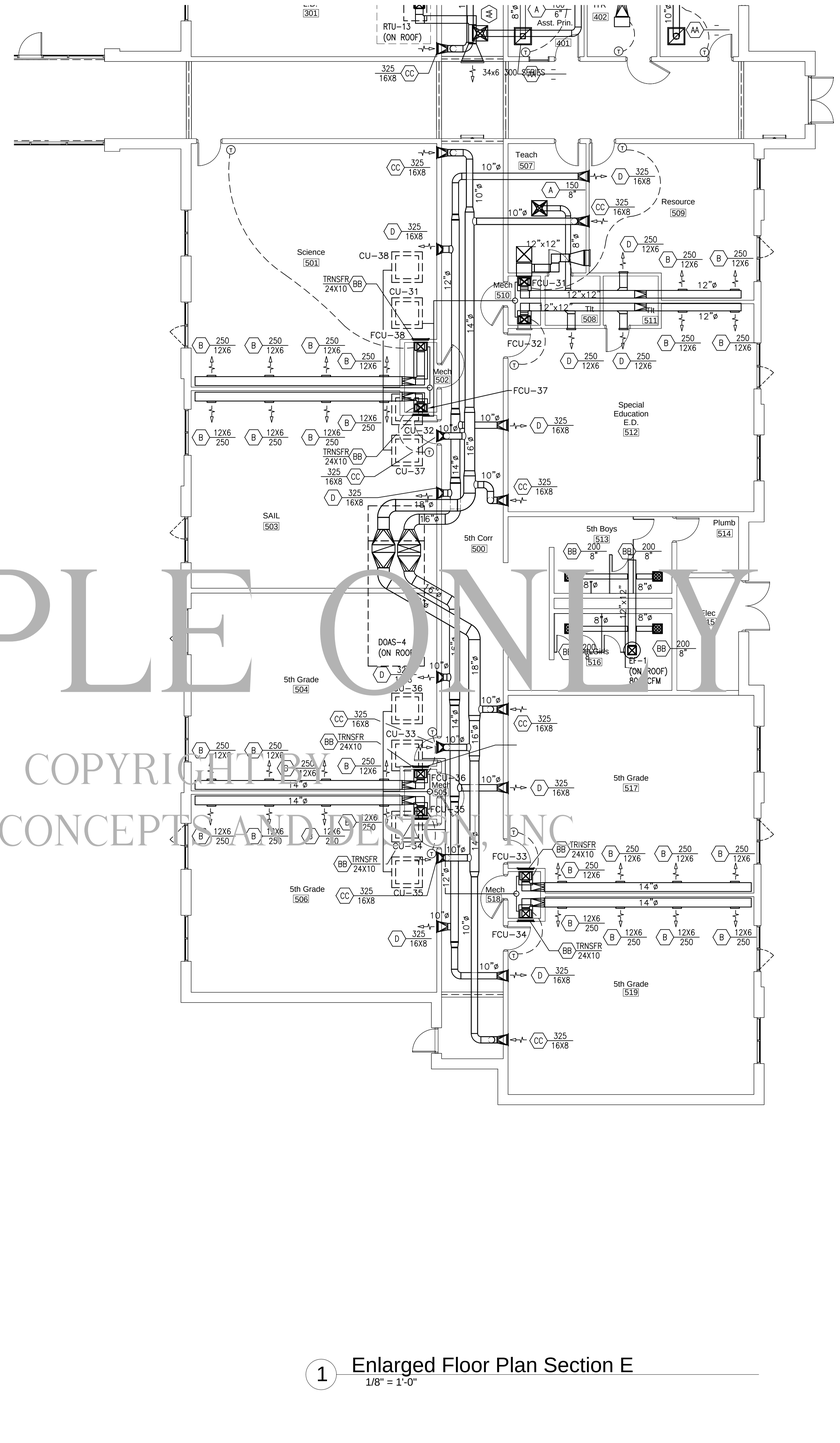

1 Enlarged Floor Plan Section E
1/8" = 1'-0"

SAMPLE ONLY
COPYRIGHT BY
CREATIVE CONCEPTS AND DESIGN, INC

Elementary School

REV.	DESCRIPTION	DATE

SHEET TITLE
ENLARGED HVAC PLAN SECTION D/E

DRAWN BY:	CHECKED BY:
SB	

PROJ. NUMBER: 207035.00

ISSUE DATE: 08/19/08

DRAWING NO.

M2.04

KEY PLAN

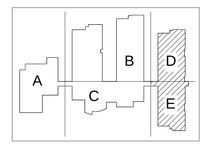

Magnetic North