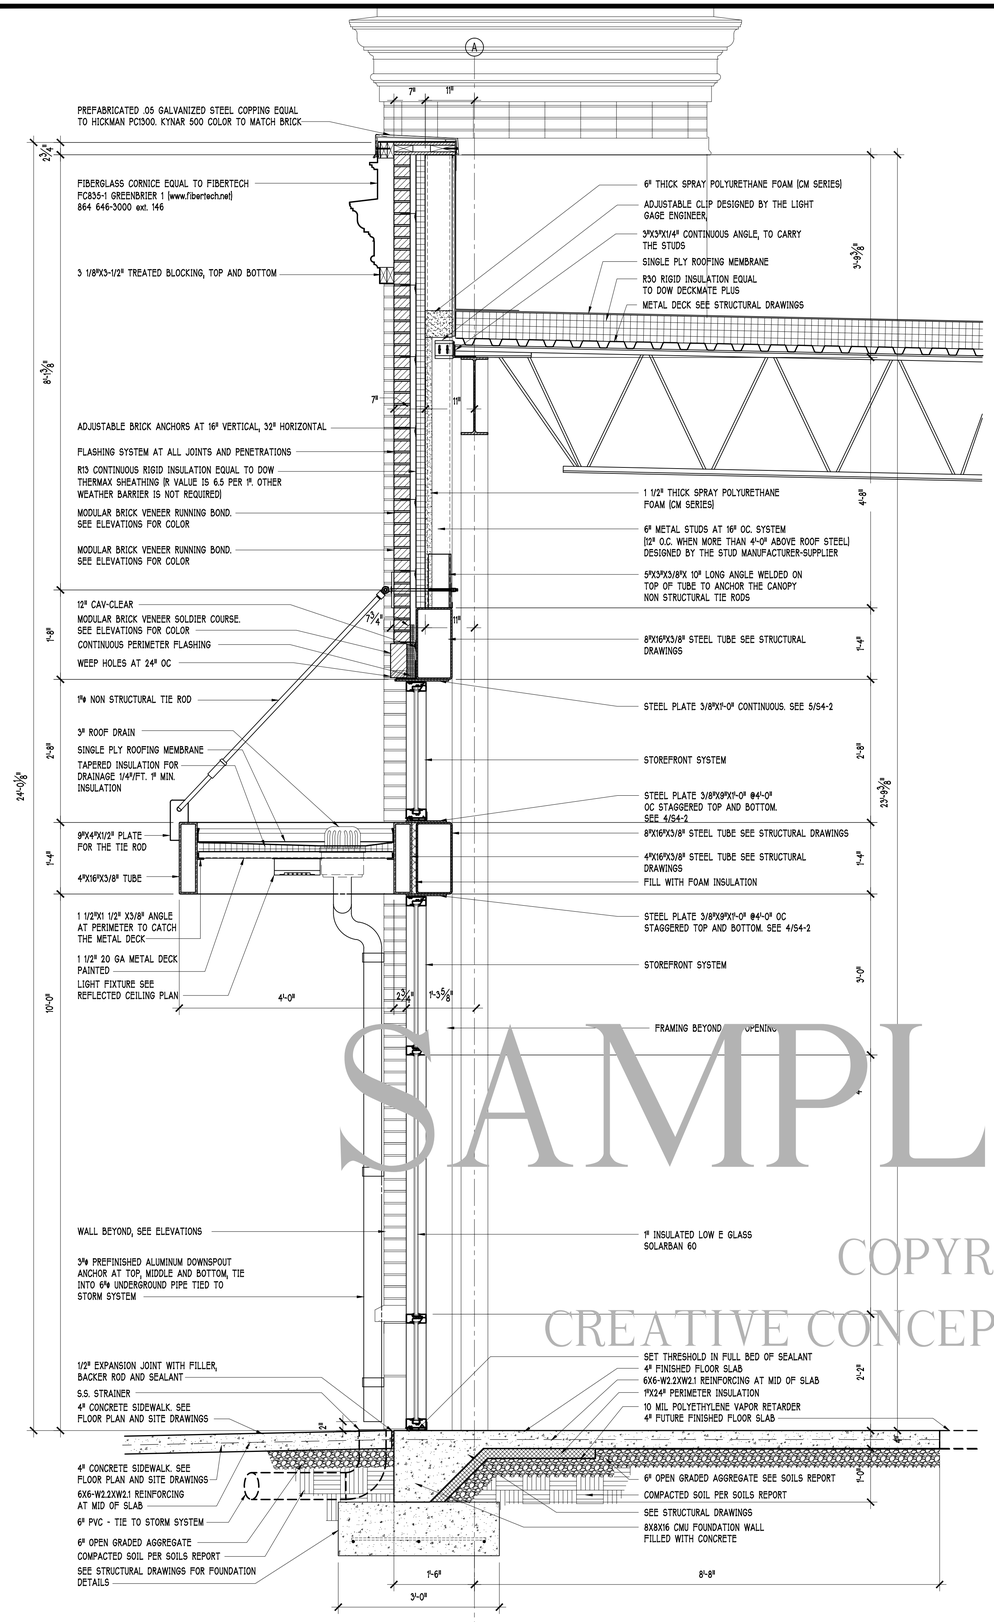

3 WALL SECTION 3/4"=1'-0"

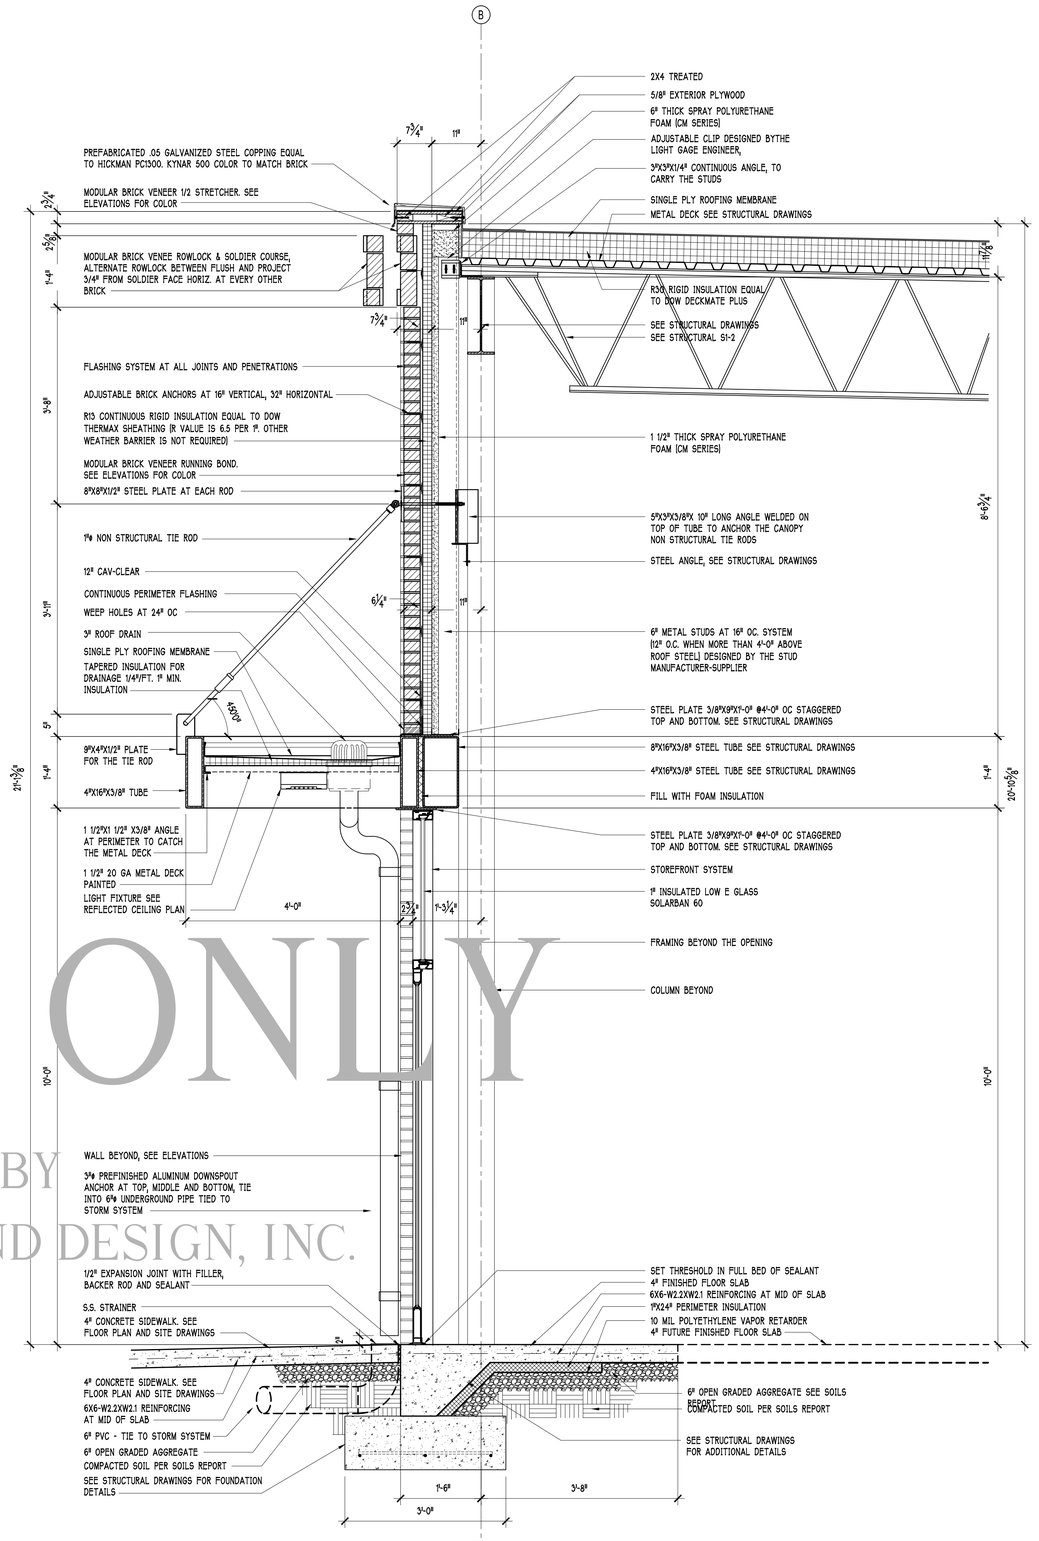

4 WALL SECTION 3/4"=1'-0"

SAMPLE ONLY
COPYRIGHT BY CREATIVE CONCEPTS AND DESIGN, INC.

PRELIMINARY NOT FOR CONSTRUCTION

ISSUED FOR BIDDING

ISSUED FOR PERMIT

ISSUED FOR CONSTRUCTION

Drawing Status

Owner

Project

WALL SECTIONS

Sheet Title

Drawn By

Issue Date:

Drawing File Name
A3-2_Wall Sections.dwg

Revisions

No Date
No Date
No Date
No Date
No Date

Project Number
17-13

Building

Sheet *Of*
A3-2