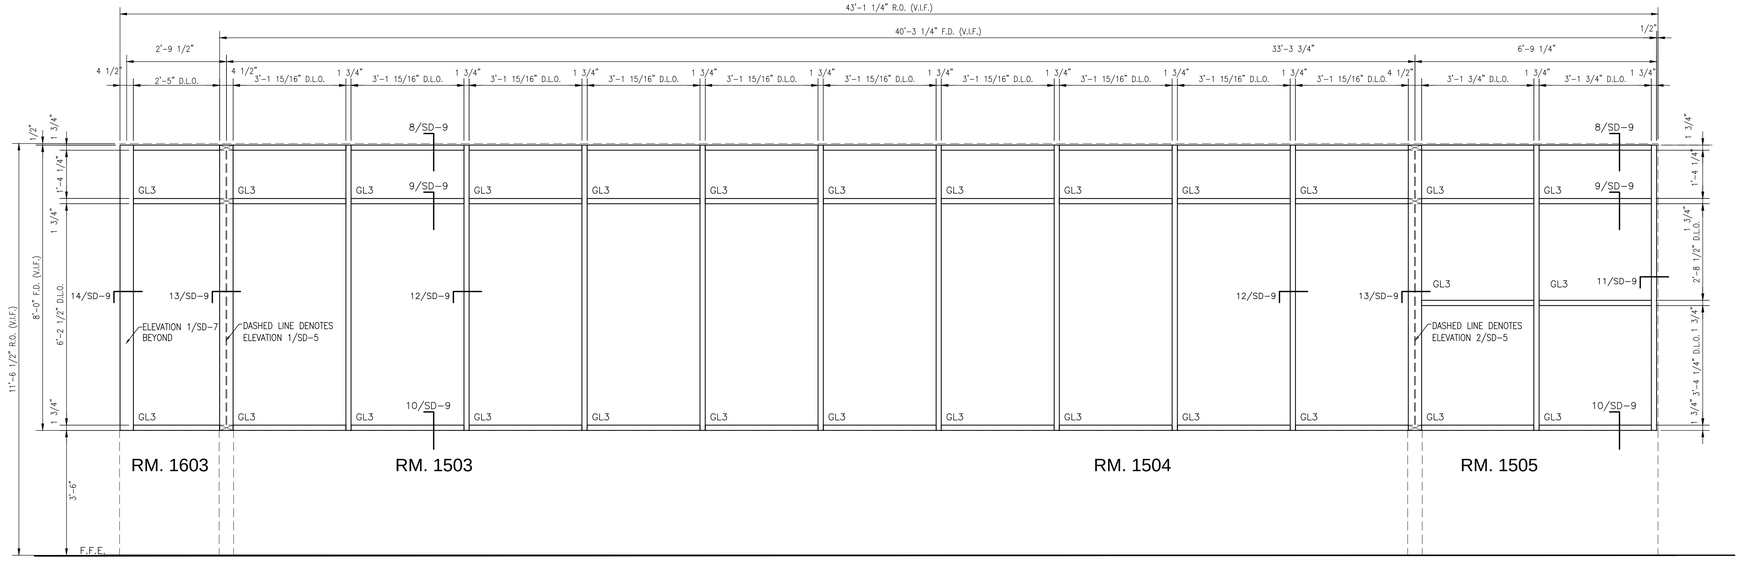

1 / SD-6 ROOM 1503, 1504, 1505, 1603

1 THUS 1/2" = 1'-0"

QTY. 1 TOTAL

SAMPLE ONLY

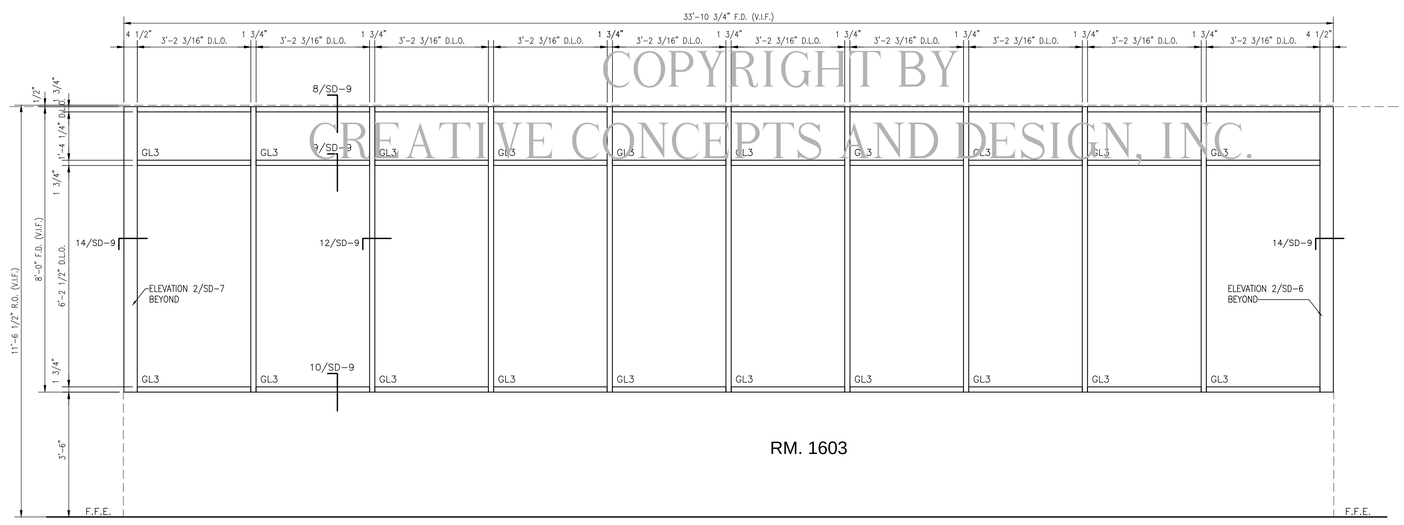

COPYRIGHT BY
CREATIVE CONCEPTS AND DESIGN, INC.

2 / SD-6 ROOM 1602, 1603 - ELEVATION A

1 THUS 1/2" = 1'-0"

QTY. 1 TOTAL

GENERAL NOTE: ALL DIMENSIONS TO BE VERIFIED IN THE FIELD (V.I.F.)

GLAZING LEGEND:

GL1 – 1" Insulated Glass – Low E #3 – Dark Green
GL2 – 1" Insulated Glass Tempered – Low E #3 – Dark Green
GL3 – 1/4" Clear Tempered
MP1 – Metal Panel

NOT FOR CONSTRUCTION

PROJECT

Project Name:

Location:

Project No.:

Manager:

ARCHITECT / CONTRACTOR

Architect:

Project No.:

Contractor:

Attention:

Sheet Title:
FG-2000
INTERIOR
FRAME
ELEVATIONS

Date Issued: 6.27.14

Revisions:
1.
2.
3.

Scale: 1/2" = 1'

Sheet No.:

SD-6 8 Of. 12

FOR REVIEW ONLY